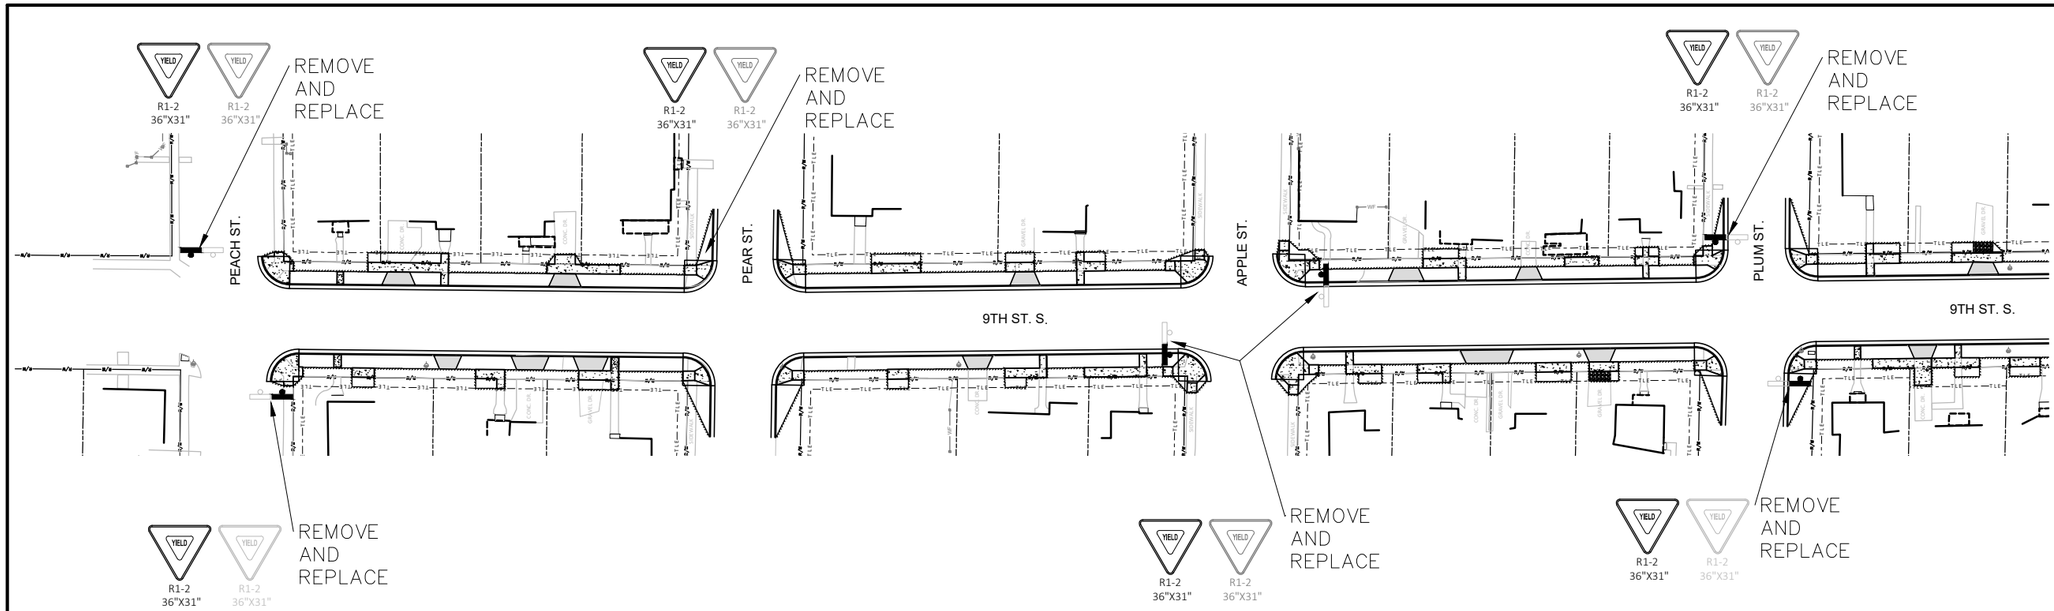

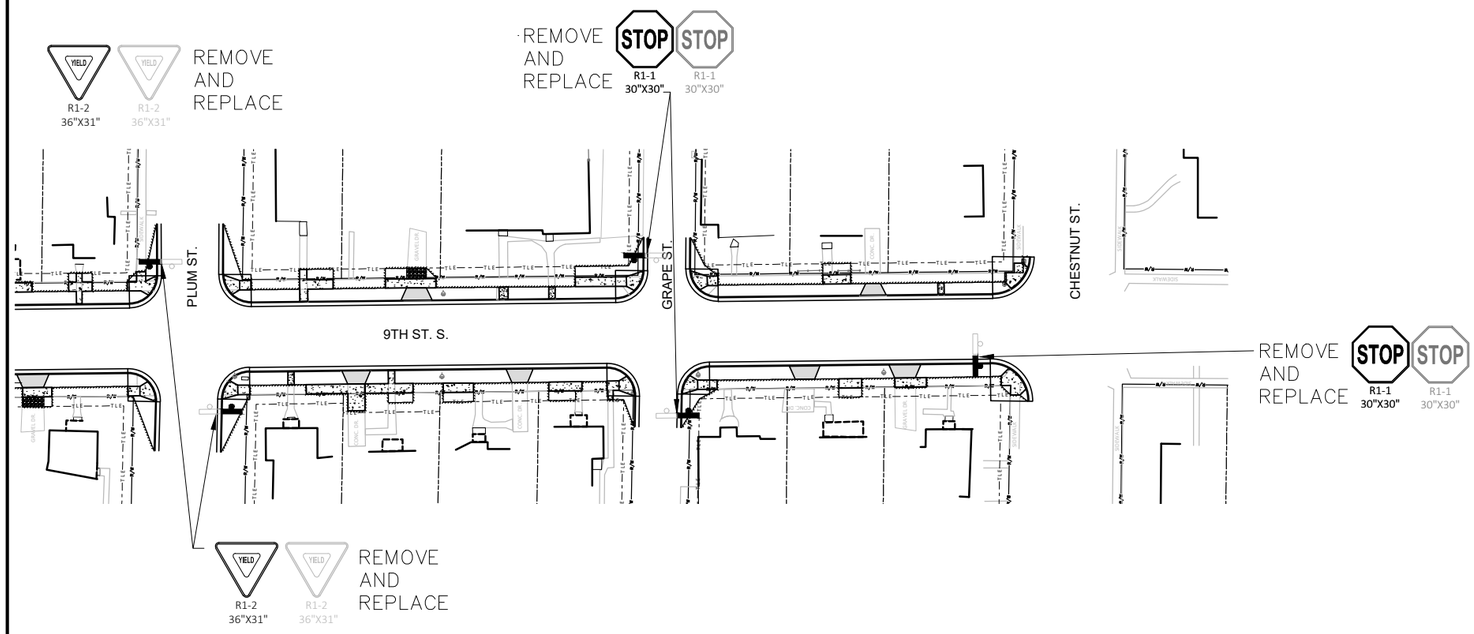

LEGEND

- EXISTING SIGN MOUNTED ON POST(S)
- EXISTING SIGN MOUNTED ON BRIDGE OR SIGN BRIDGE
- PROPOSED SIGN MOUNTED ON POST(S)
- PROPOSED SIGN MOUNTED ON BRIDGE OR SIGN BRIDGE
- VMS — VARIABLE MESSAGE SIGN
- EXISTING LIGHT OR SIGNAL POLE
- (XXX) — DENOTES SIGN NUMBER
- (X) — INDICATES SIGN SIZE

WISCONSIN RAPIDS
ENGINEERING DEPARTMENT
444 WEST GRAND AVENUE
WISCONSIN RAPIDS, WI 54495
PHONE 715-421-8205 / FAX 715-421-8291

REV.	DATE	REVISION	BY
1	00/00/00		X.X.X.

PROJECT: 9TH ST S

LOCATION: CHESTNUT ST TO PEACH ST

PROJECT NUMBER: 2022-07

SHEET 00 OF 00

PLOT DATE: April 5, 2024 DRAWN BY: J.R.B. DESIGNER: J.R.B.

DRAWING FILE - S:\Engineering\PROJECTS\2022-07 9th St S - Chestnut St to Peach St\CAD\Drawings\9thStreet_2022-07_Signing.dwg