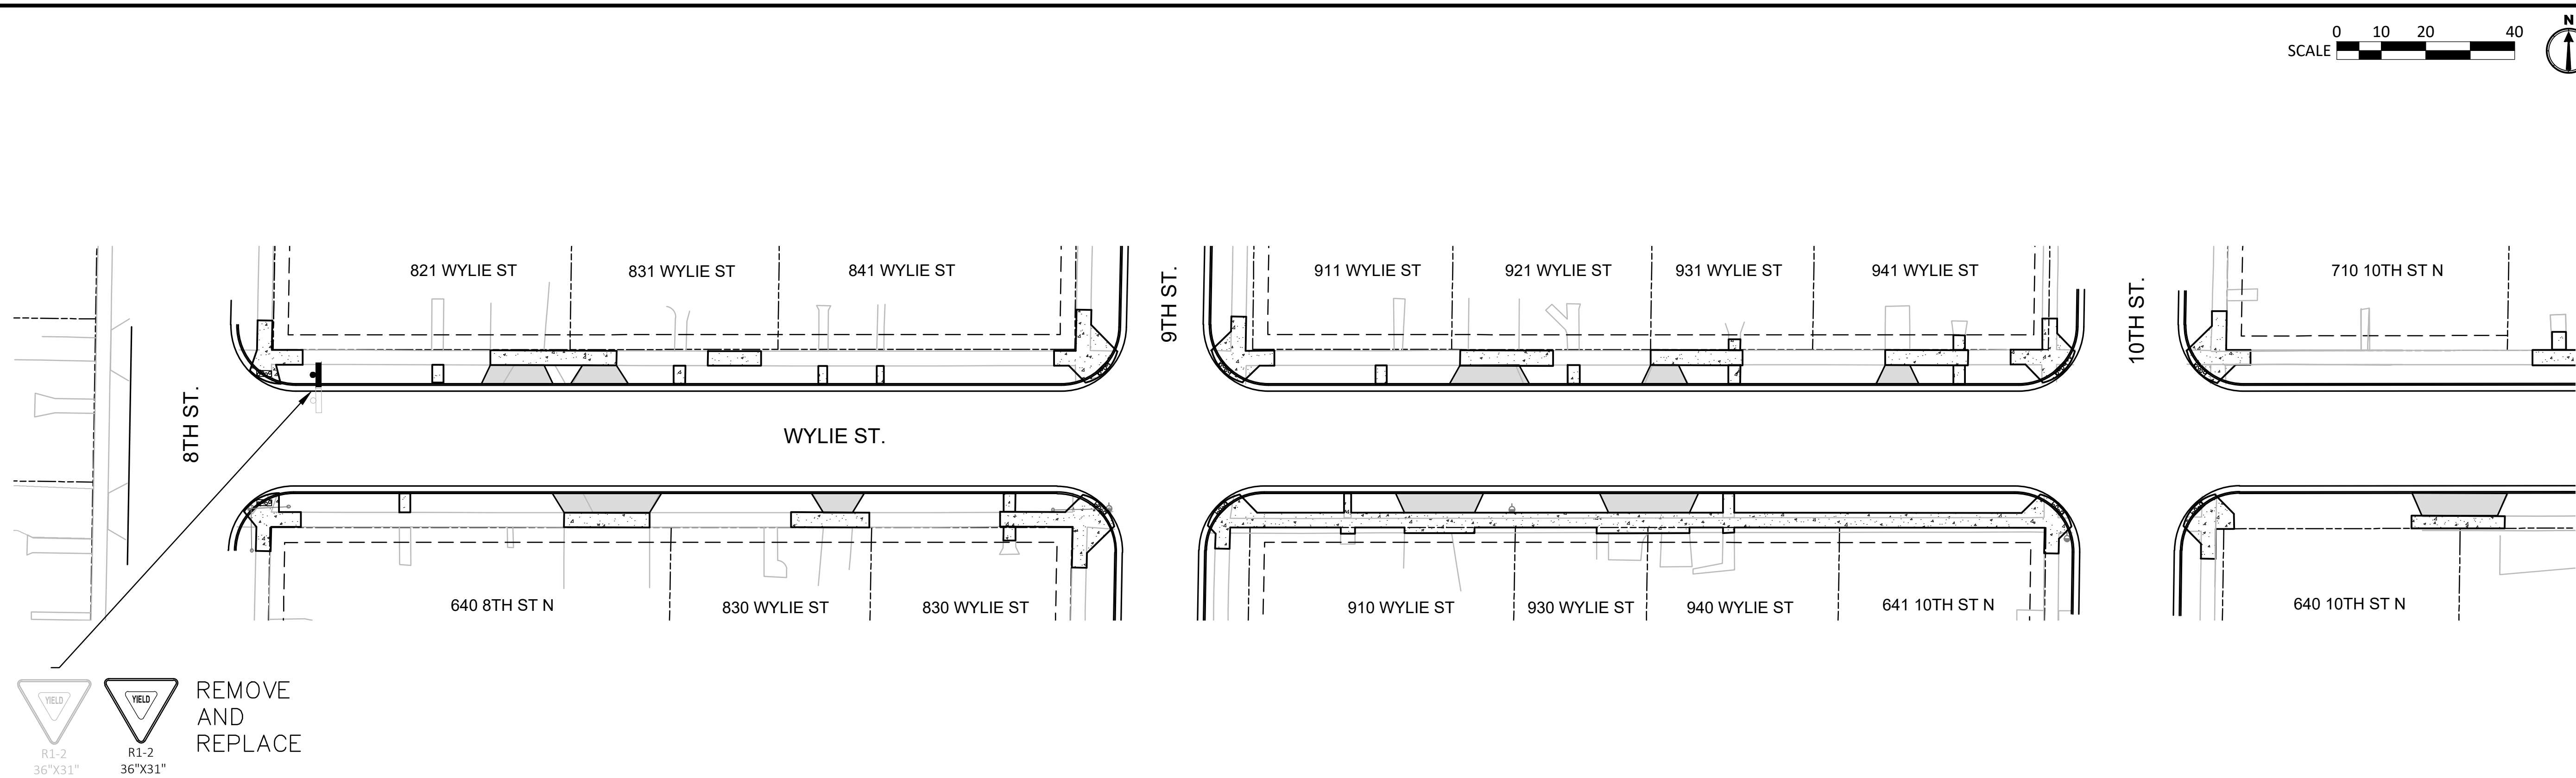

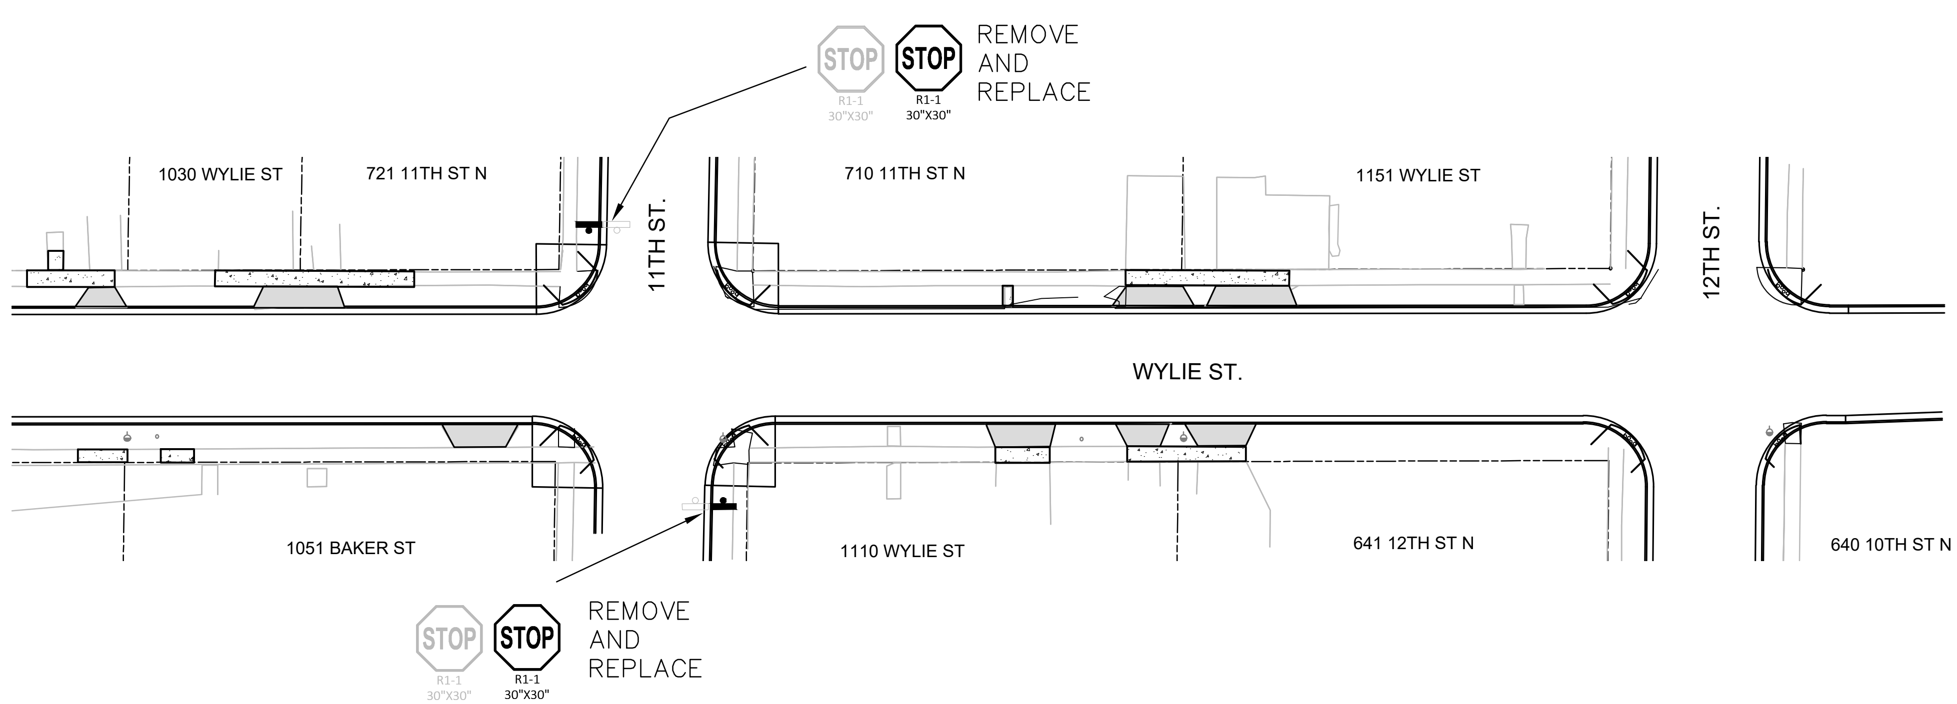

LEGEND

- EXISTING SIGN MOUNTED ON POST(S)
- EXISTING SIGN MOUNTED ON BRIDGE OR SIGN BRIDGE
- PROPOSED SIGN MOUNTED ON POST(S)
- PROPOSED SIGN MOUNTED ON BRIDGE OR SIGN BRIDGE
- VMS — VARIABLE MESSAGE SIGN
- EXISTING LIGHT OR SIGNAL POLE
- SIGN BRIDGE
- CANTILEVER SIGN BRIDGE
- DELINEATOR - 60' SPACING WHITE/RIGHT YELLOW/LEFT
- XXX — DENOTES SIGN NUMBER
- (X) INDICATES SIGN SIZE

WISCONSIN RAPIDS
ENGINEERING DEPARTMENT
444 WEST GRAND AVENUE
WISCONSIN RAPIDS, WI 54495
PHONE 715-421-8205 / FAX 715-421-8291

REV.	DATE	REVISION	BY
1	00/00/00		X.X.X.

PROJECT: WYLIE ST

LOCATION: 8TH ST N TO 12TH ST N

PROJECT NUMBER: 2022-16

SHEET 00 OF 00

PLOT DATE: April 5, 2024 DRAWN BY: J.R.B DESIGNER: J.R.B. DRAWING FILE - S:\Engineering\PROJECTS\2022-16 Wylie St - 8th St N to 12th St N\CAD\Drawings\Wylie_2022-16_Signing.dwg